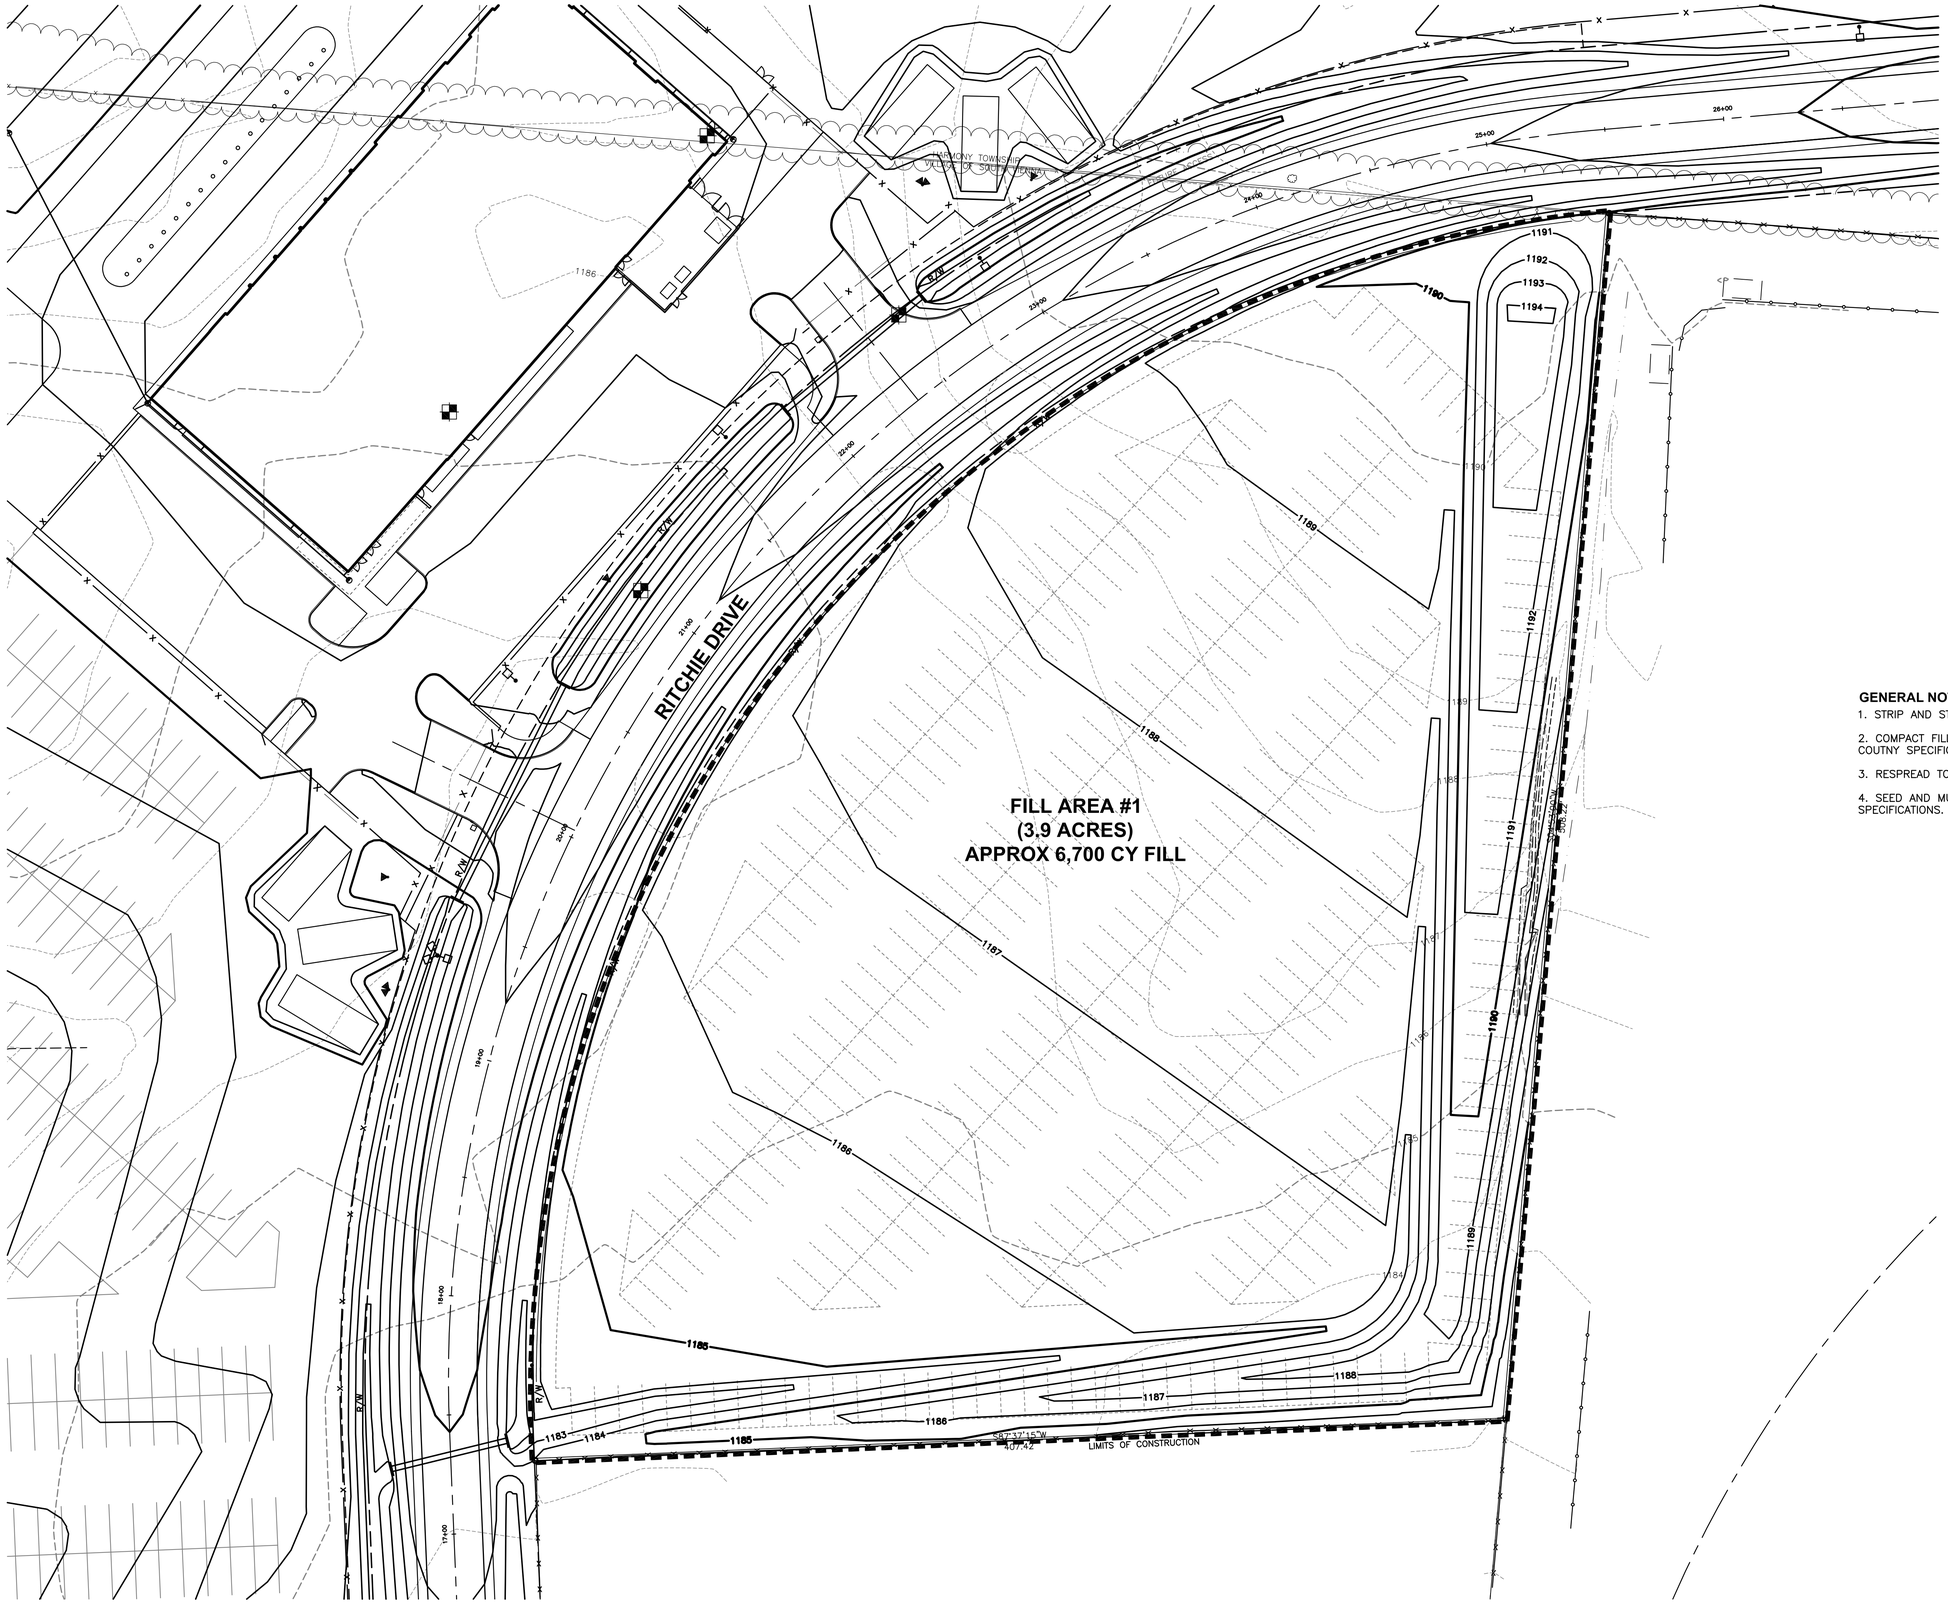

GENERAL NOTES

1. STRIP AND STOCKPILE TOPSOIL.
2. COMPACT FILL TO 95% PROCTOR OR COUTNY SPECIFICATIONS.
3. RESPREAD TOPSOIL EVENLY.
4. SEED AND MULCH TO COUNTY SPECIFICATIONS.

2 WORKING DAYS
BEFORE YOU DIG
CALL TOLL FREE 800-362-2764
OHIO UTILITIES PROTECTION SERVICE

® Renier Construction Corporation

rb RITCHIE BROS. Auctioneers

200 RITCHIE DRIVE
SOUTH VIENNA, CLARK COUNTY, OHIO, 45369

SEAL

DATE JULY 28, 2006

REVISIONS

WOOLPERT, INC.
2760 Airport Drive
Suite 140
Columbus, OH 43219-2284
TELEPHONE: 614.476.6000
FAX: 614.476.6225

ARCHITECTURAL ALLIANCE
165 NORTH FIFTH STREET
COLUMBUS, OHIO 43215
614.469.7500 FAX614.469.0500
E-MAIL: mail@archall.com

Renier Construction Corporation
2164 Citygate Drive • Columbus, Ohio 43219
(614) 866-4800

PROJECT NO. 64777

DRAWING NO. –

SHEET NO.

GENERAL NOTES

1. STRIP AND STOCKPILE TOPSOIL.
2. COMPACT FILL TO 95% PROCTOR OR COUTNY SPECIFICATIONS.
3. RESPREAD TOPSOIL EVENLY.
4. SEED AND MULCH TO COUNTY SPECIFICATIONS.

N

0 30 60 90
GRAPHIC SCALE IN FEET

2 WORKING DAYS
BEFORE YOU DIG
CALL TOLL FREE 800-362-2764
OHIO UTILITIES PROTECTION SERVICE

® Renier Construction Corporation

RITCHIE BROS.
Auctioneers
200 RITCHIE DRIVE
SOUTH VIENNA, CLARK COUNTY, OHIO, 45369

SEAL

DATE JULY 28, 2006

REVISIONS

1 4
2 5
3 6

WOOLPERT, INC.
2760 Airport Drive
Suite 140
Columbus, OH 43219-2284
TELEPHONE: 614.476.6000
FAX: 614.476.6225
WOOLPERT

ARCHITECTURAL ALLIANCE
165 NORTH FIFTH STREET
COLUMBUS, OHIO 43215
614.469.7500 FAX614.469.0500
E-MAIL: mail@archall.com

Renier Construction Corporation
2164 Citycase Drive • Columbus, Ohio 43219
(614) 866-4500
RENIER CONSTRUCTION

PROJECT NO. 64777

DRAWING NO. –

SHEET NO.